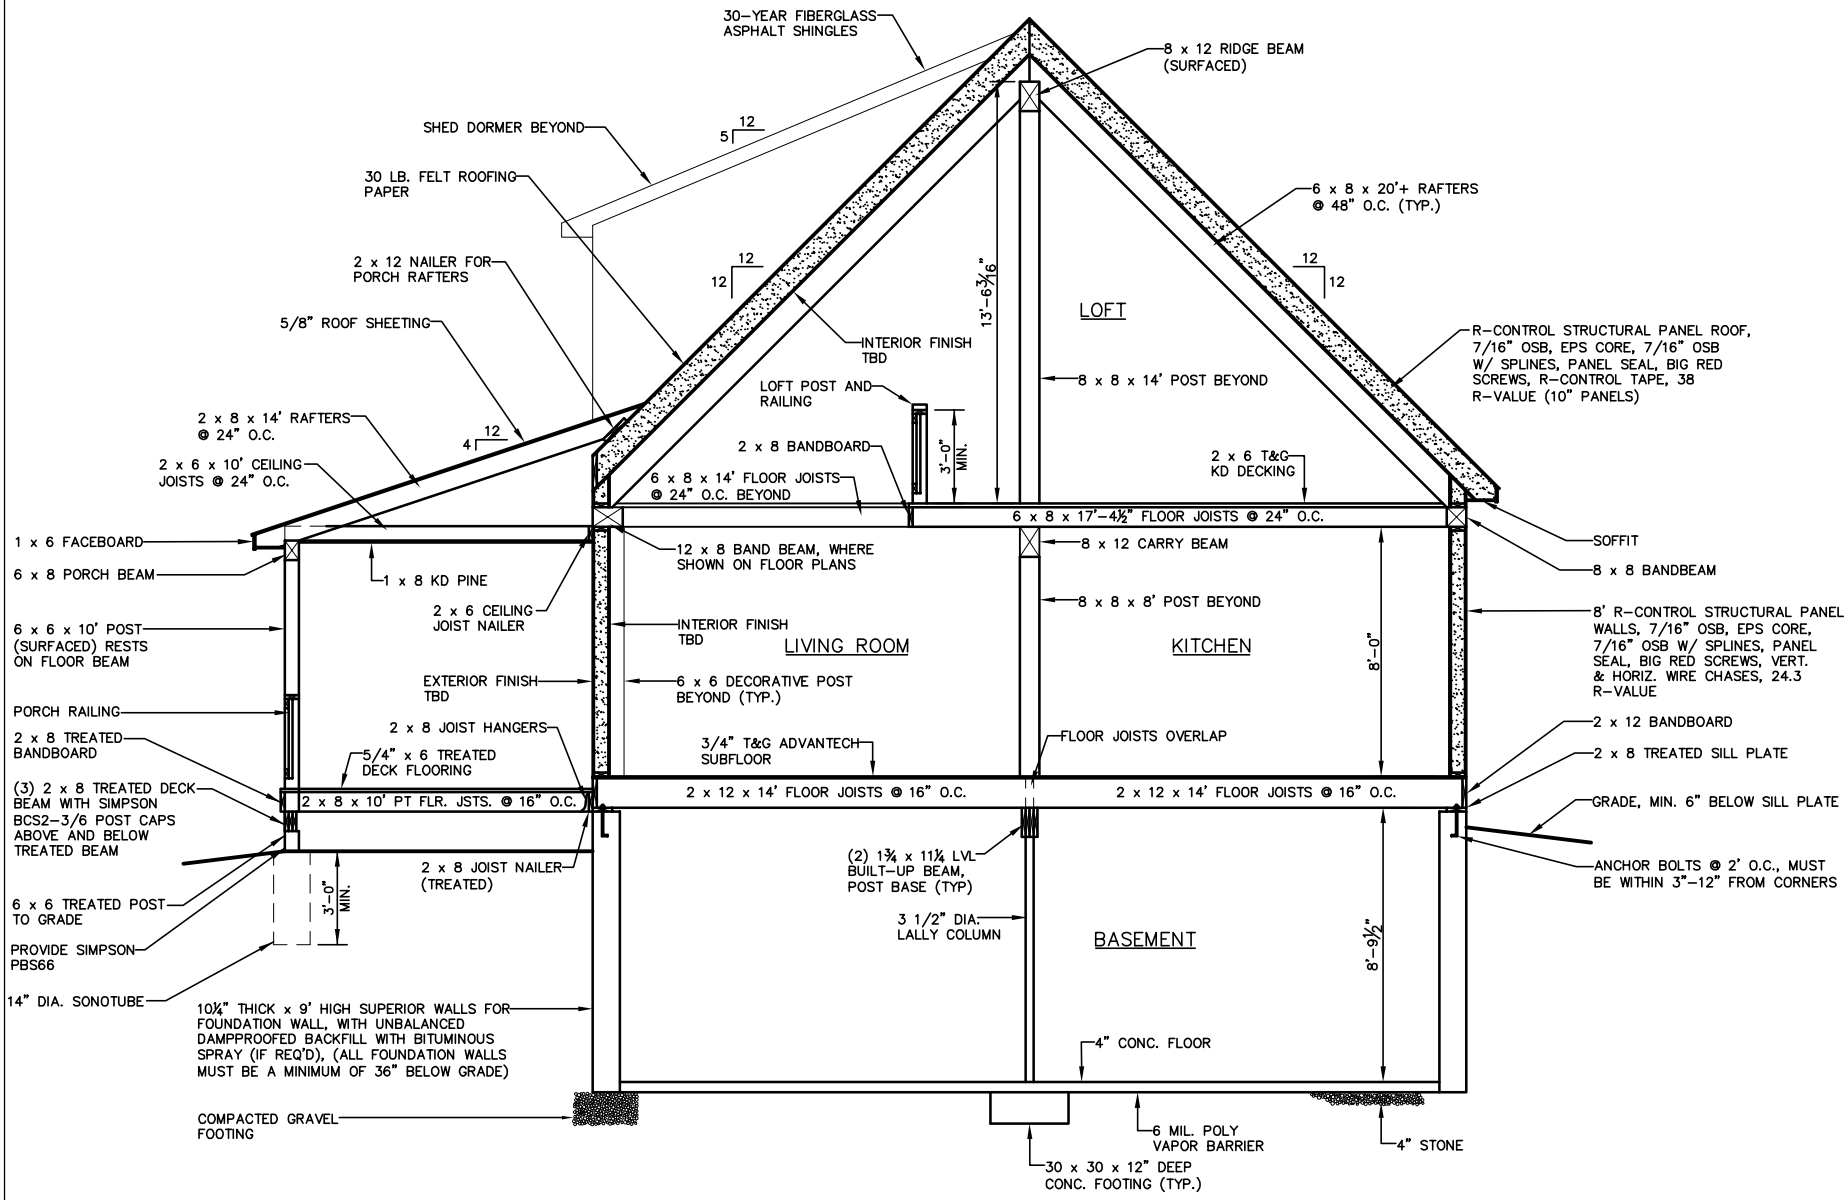

TYPICAL POST & BEAM SECTION

CROCKETT
Log & Timber Homes
"38 Years of Honest Value"
www.crockettloghomes.com