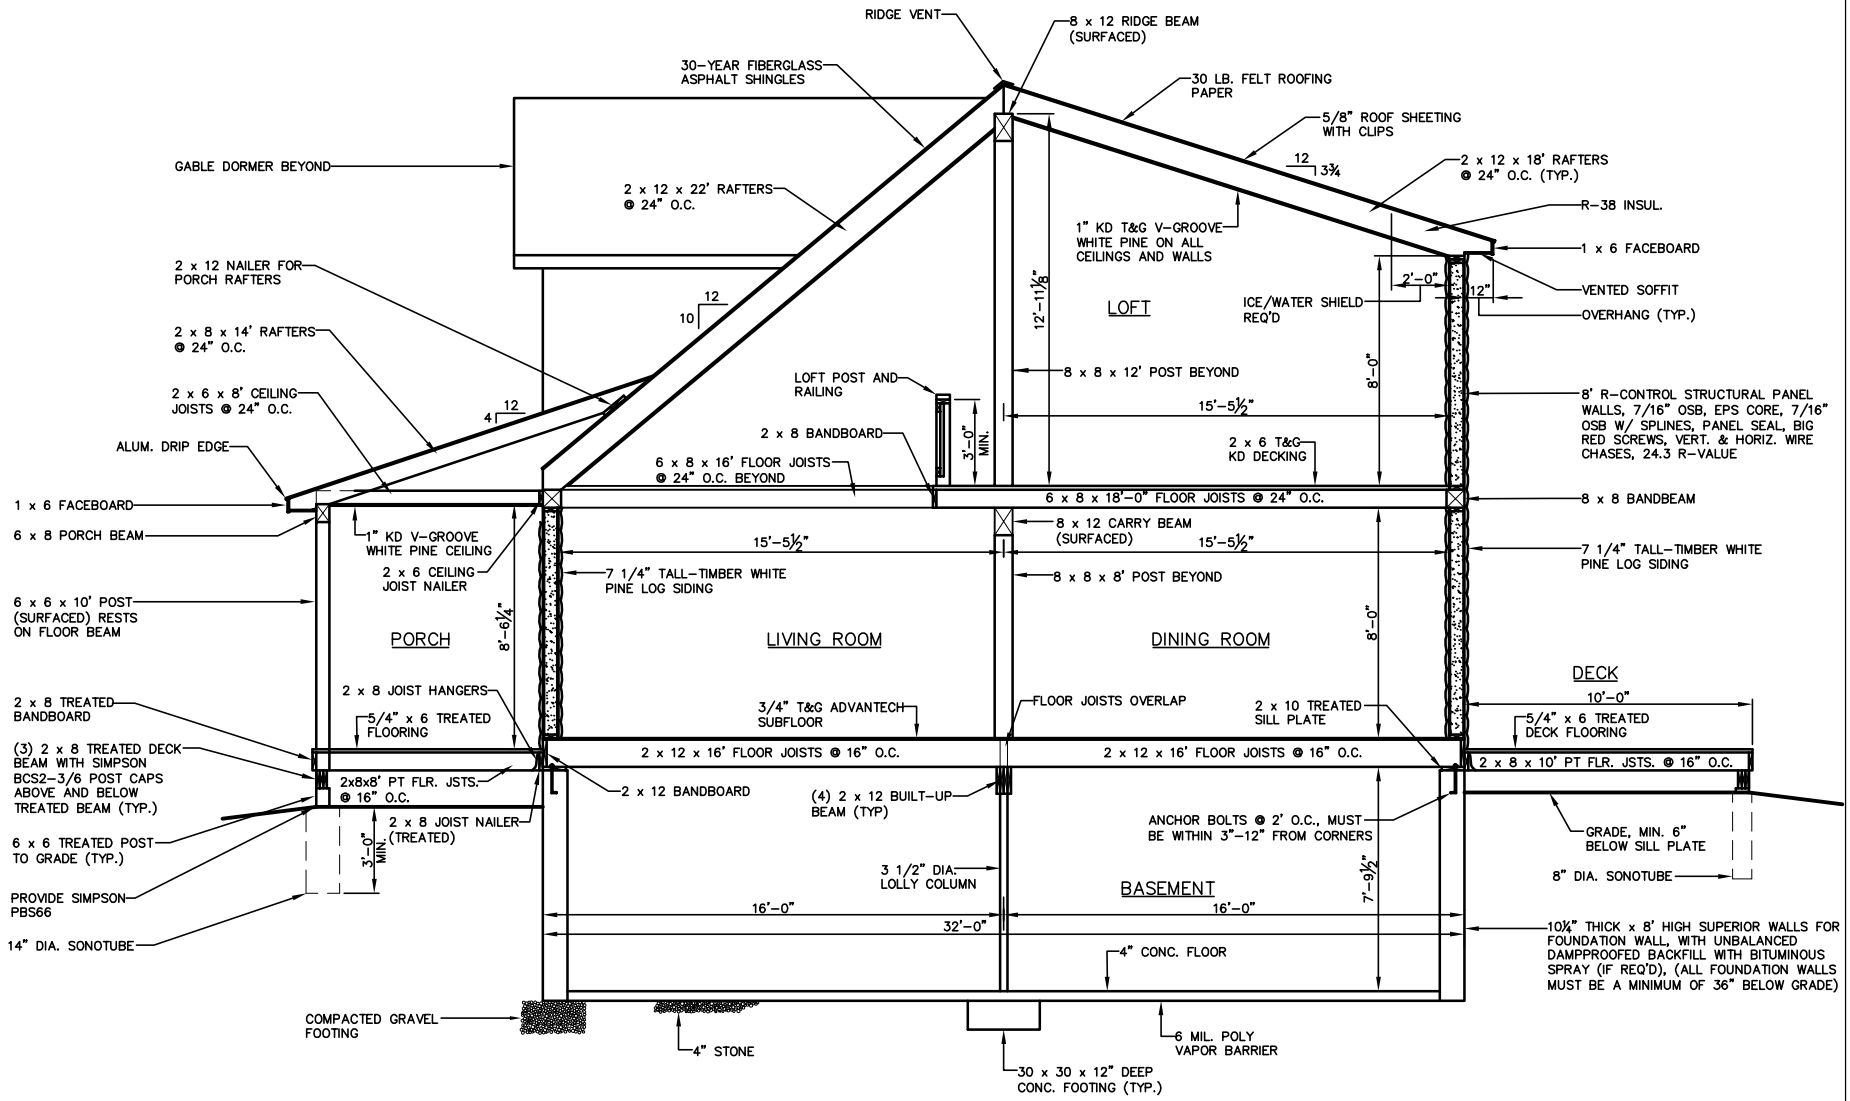

TYPICAL ULTRA-R LOG HOME SECTION

CROCKETT
Log & Timber Homes
"38 Years of Honest Value"
www.crockettloghomes.com